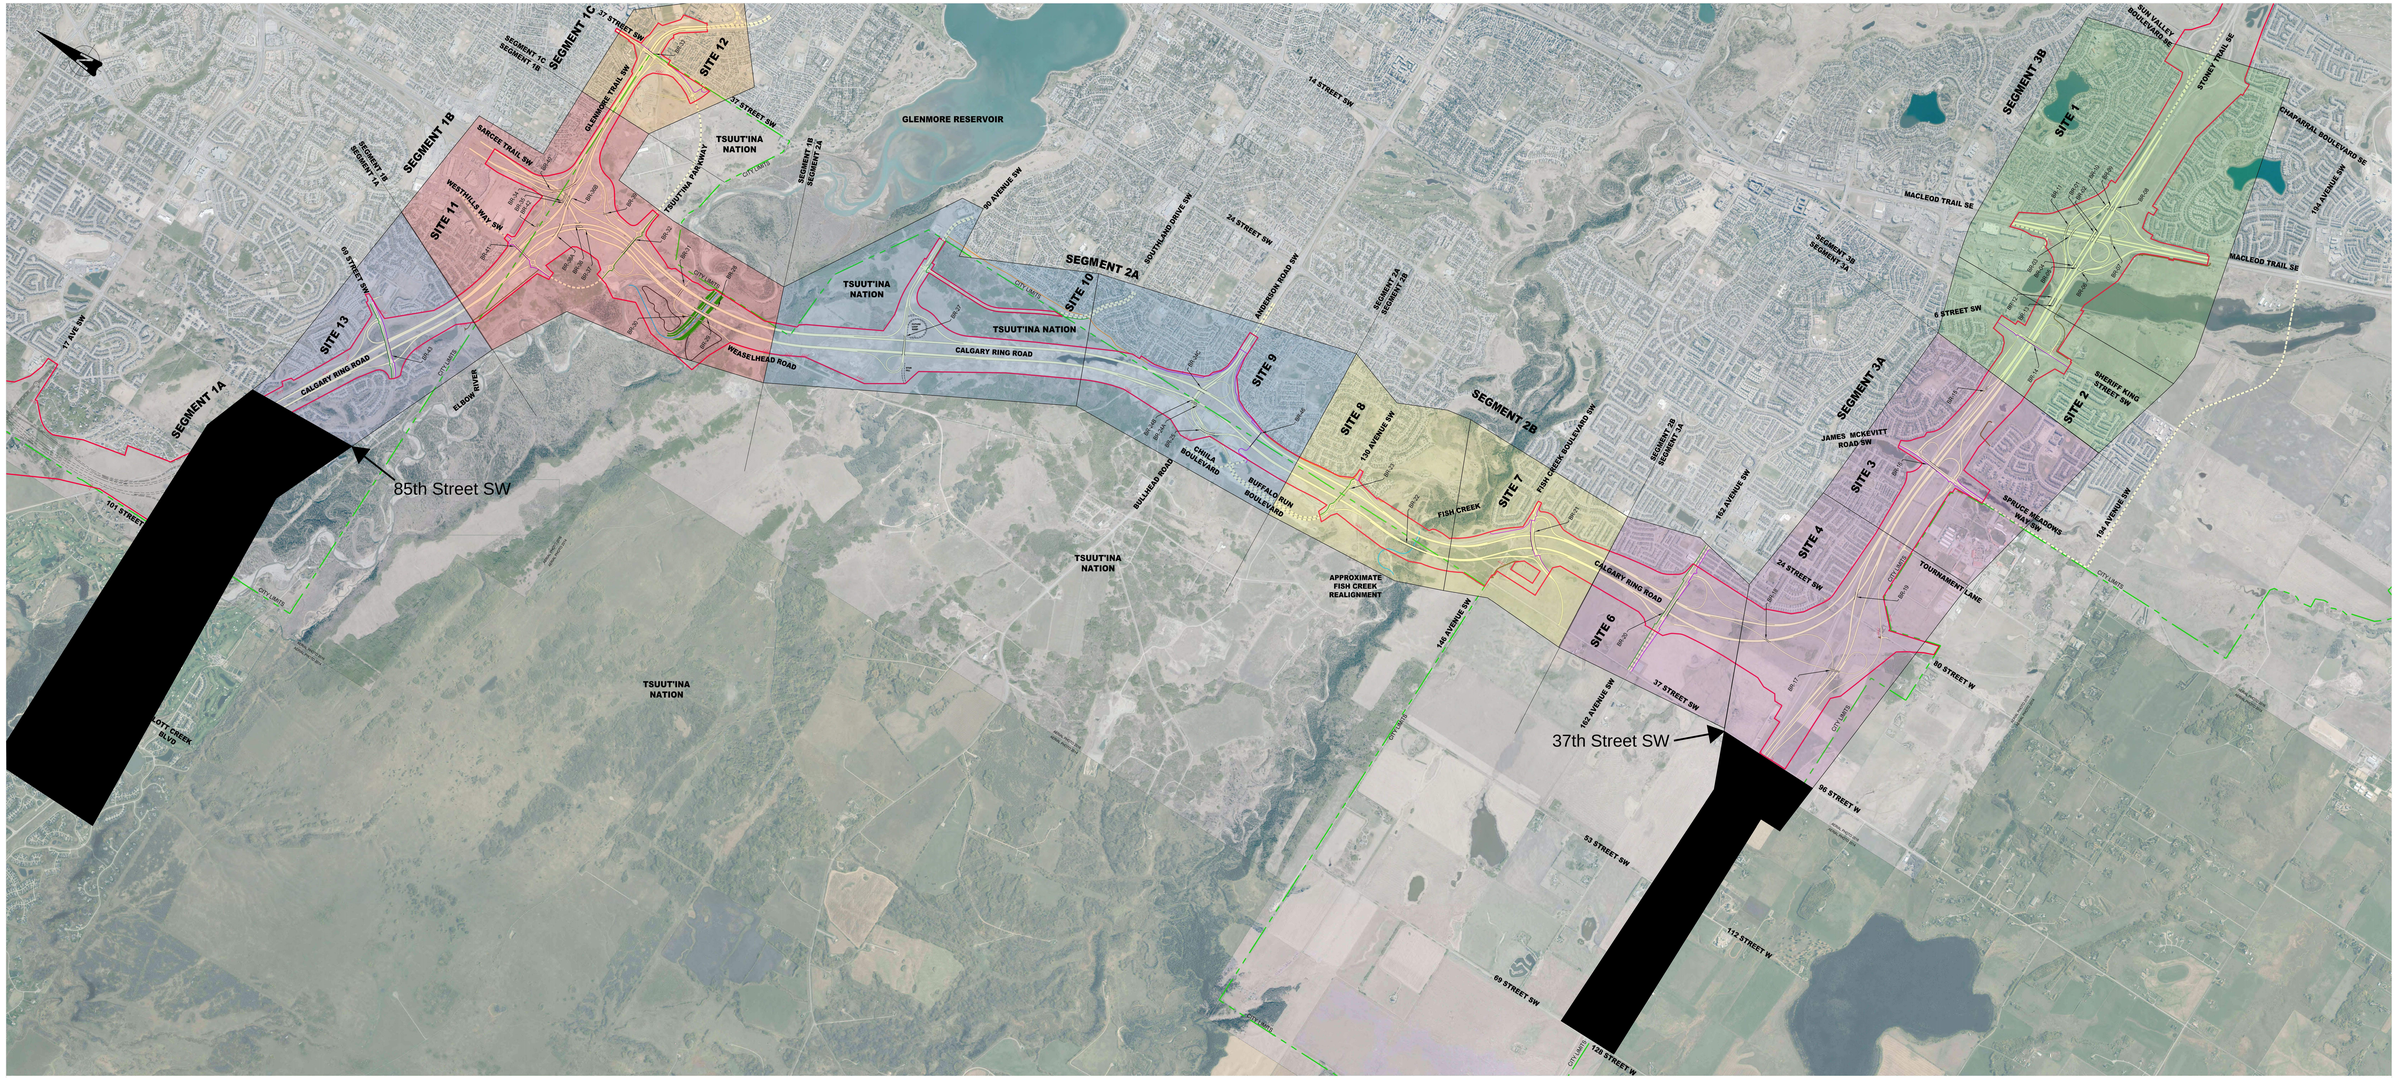

AERIAL PHOTO 2014 / 2016
SCALE: 1:10 000

TRANSPORTATION / UTILITY CORRIDOR
CITY OF CALGARY
WATER COURSE REALIGNMENT
EXISTING PATHWAY
PROPOSED SIDEWALK
PROPOSED PATHWAY
ACCESS ROAD
FUTURE CONSTRUCTION BY OTHERS
ROAD CLOSURE

SOUTHWEST CALGARY RING ROAD

DESIGN SEGMENT PLAN OVERVIEW